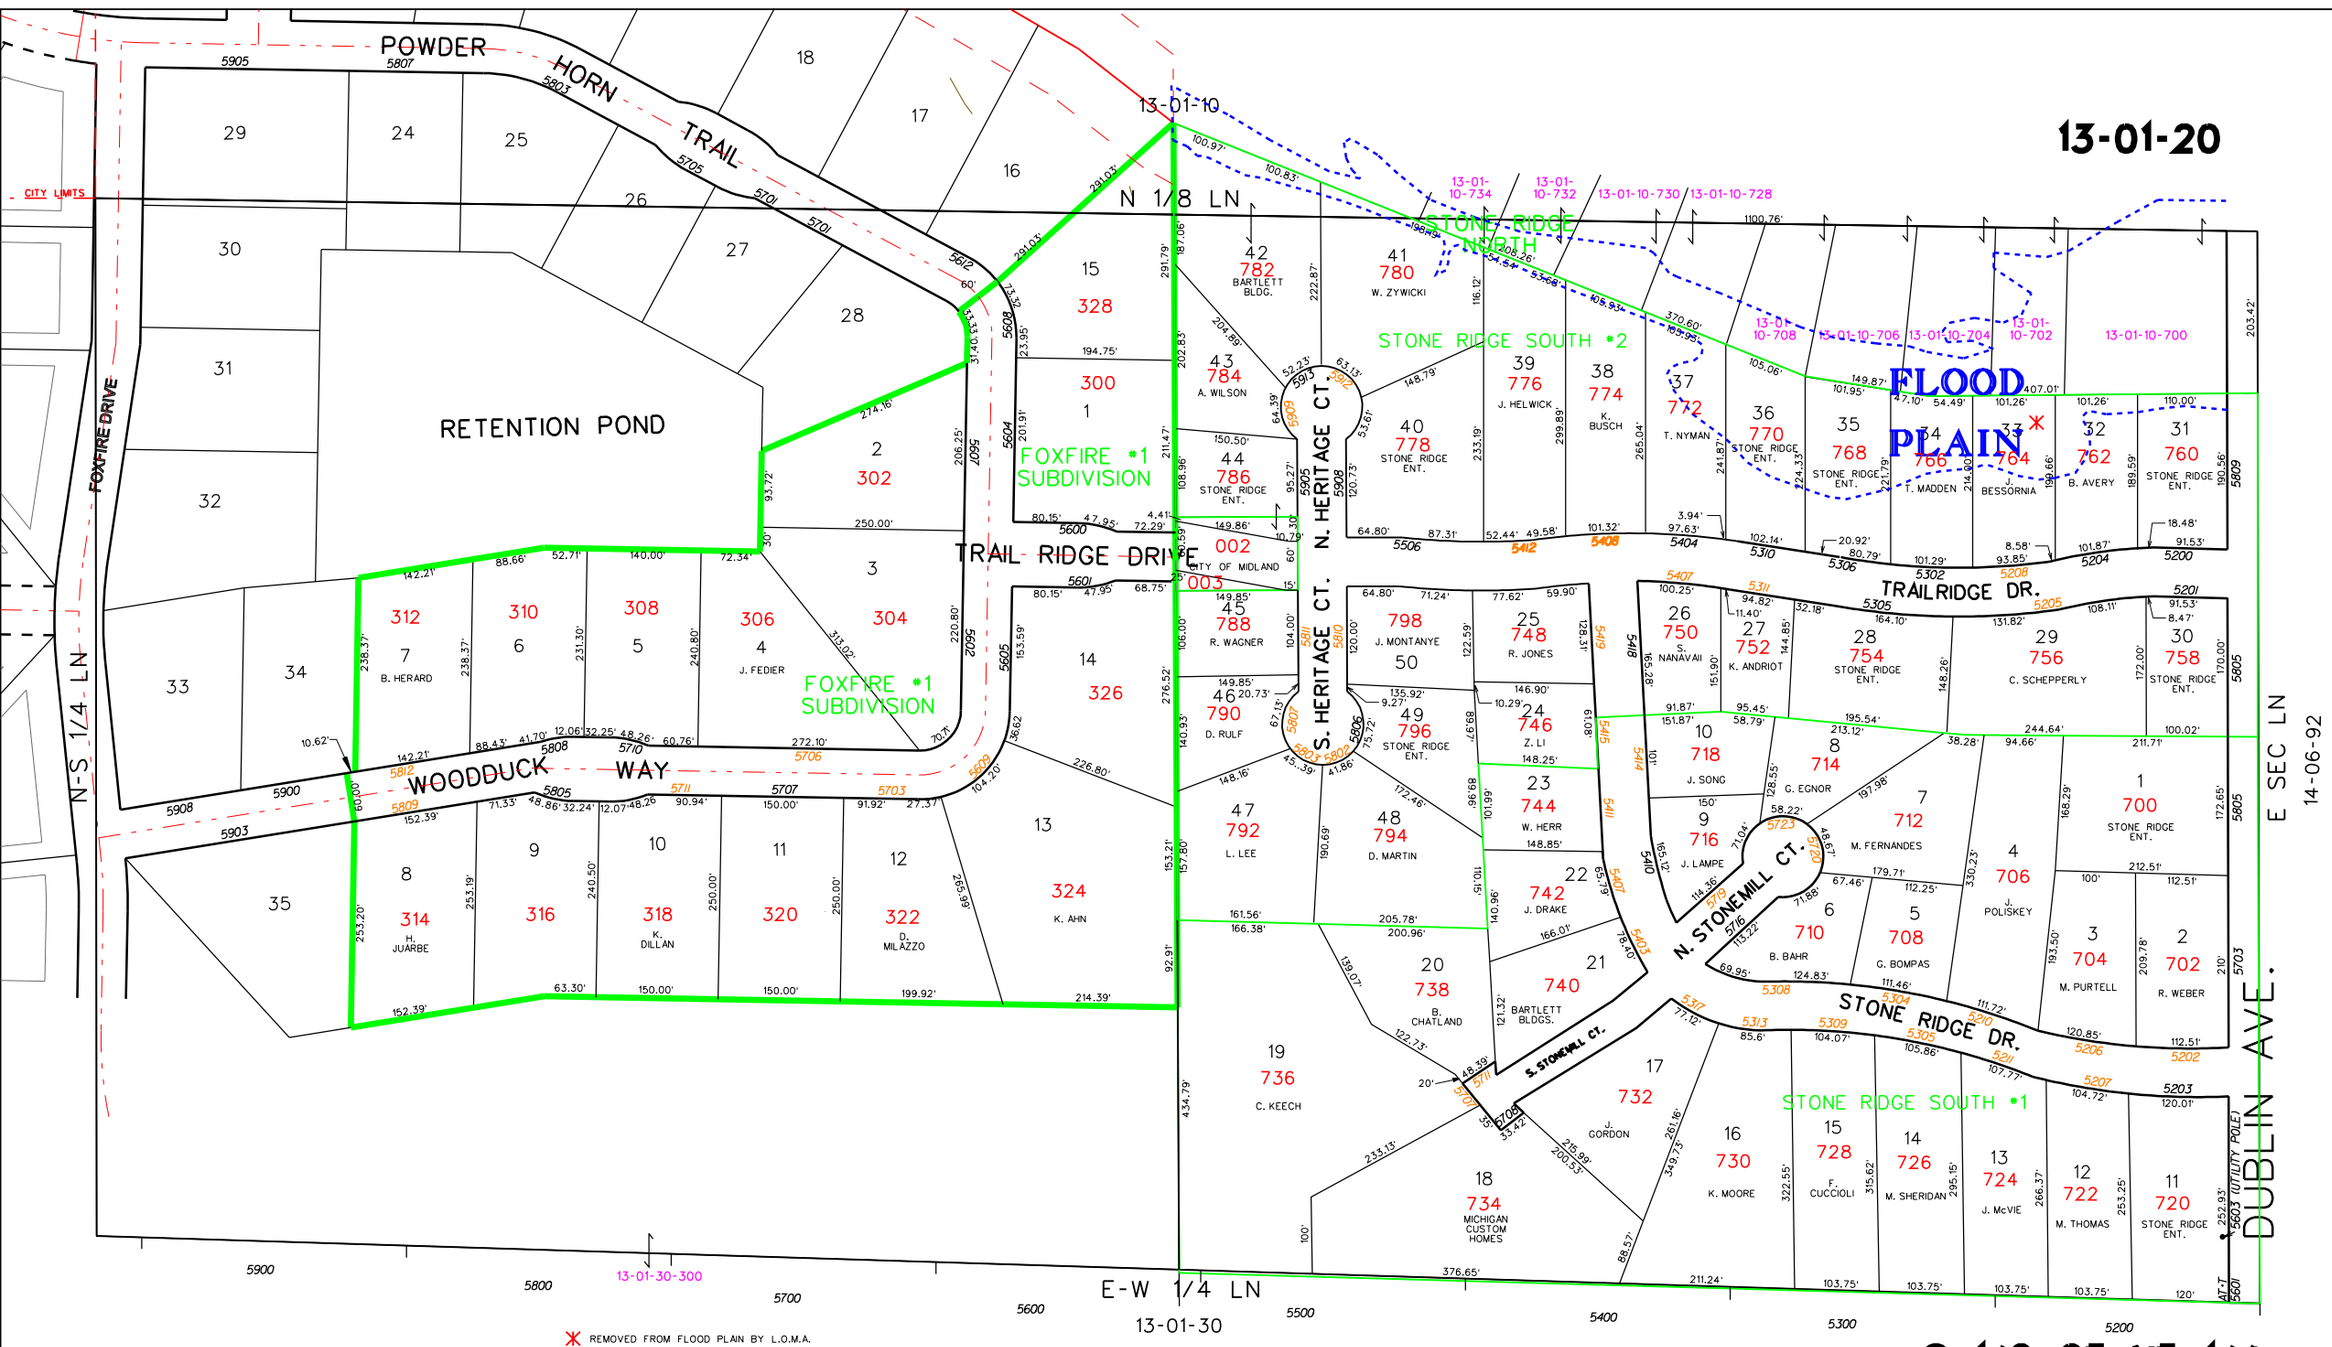
13-01-20
POWDER HORN TRAIL
CITY LIMITS
N 1/8 LN
13-01-10
RETENTION POND
FOXFIRE DRIVE
N-S 1/4 LN
TRAIL RIDGE DRIVE
WOODDUCK WAY
FOXFIRE #1 SUBDIVISION
STONE RIDGE NORTH
STONE RIDGE SOUTH #2
STONE RIDGE SOUTH #1
FLOOD PLAIN
N. HERITAGE CT.
S. HERITAGE CT.
TRAILRIDGE DR.
N. STONEMILL CT.
S. STONEMILL CT.
STONE RIDGE DR.
DUBLIN AVE.
E SEC LN
14-06-92
E-W 1/4 LN
13-01-30
13-01-30-300
CITY OF MIDLAND
BARTLETT BLDG.
MICHIGAN CUSTOM HOMES
REMOVED FROM FLOOD PLAIN BY L.O.M.A.
S 1/2 OF NE 1/4
FILE:r:\CADFILES\Assessors Maps\HOMER SECTIONS\3-01-20.DGN
DATE:15-Apr-03 09:08